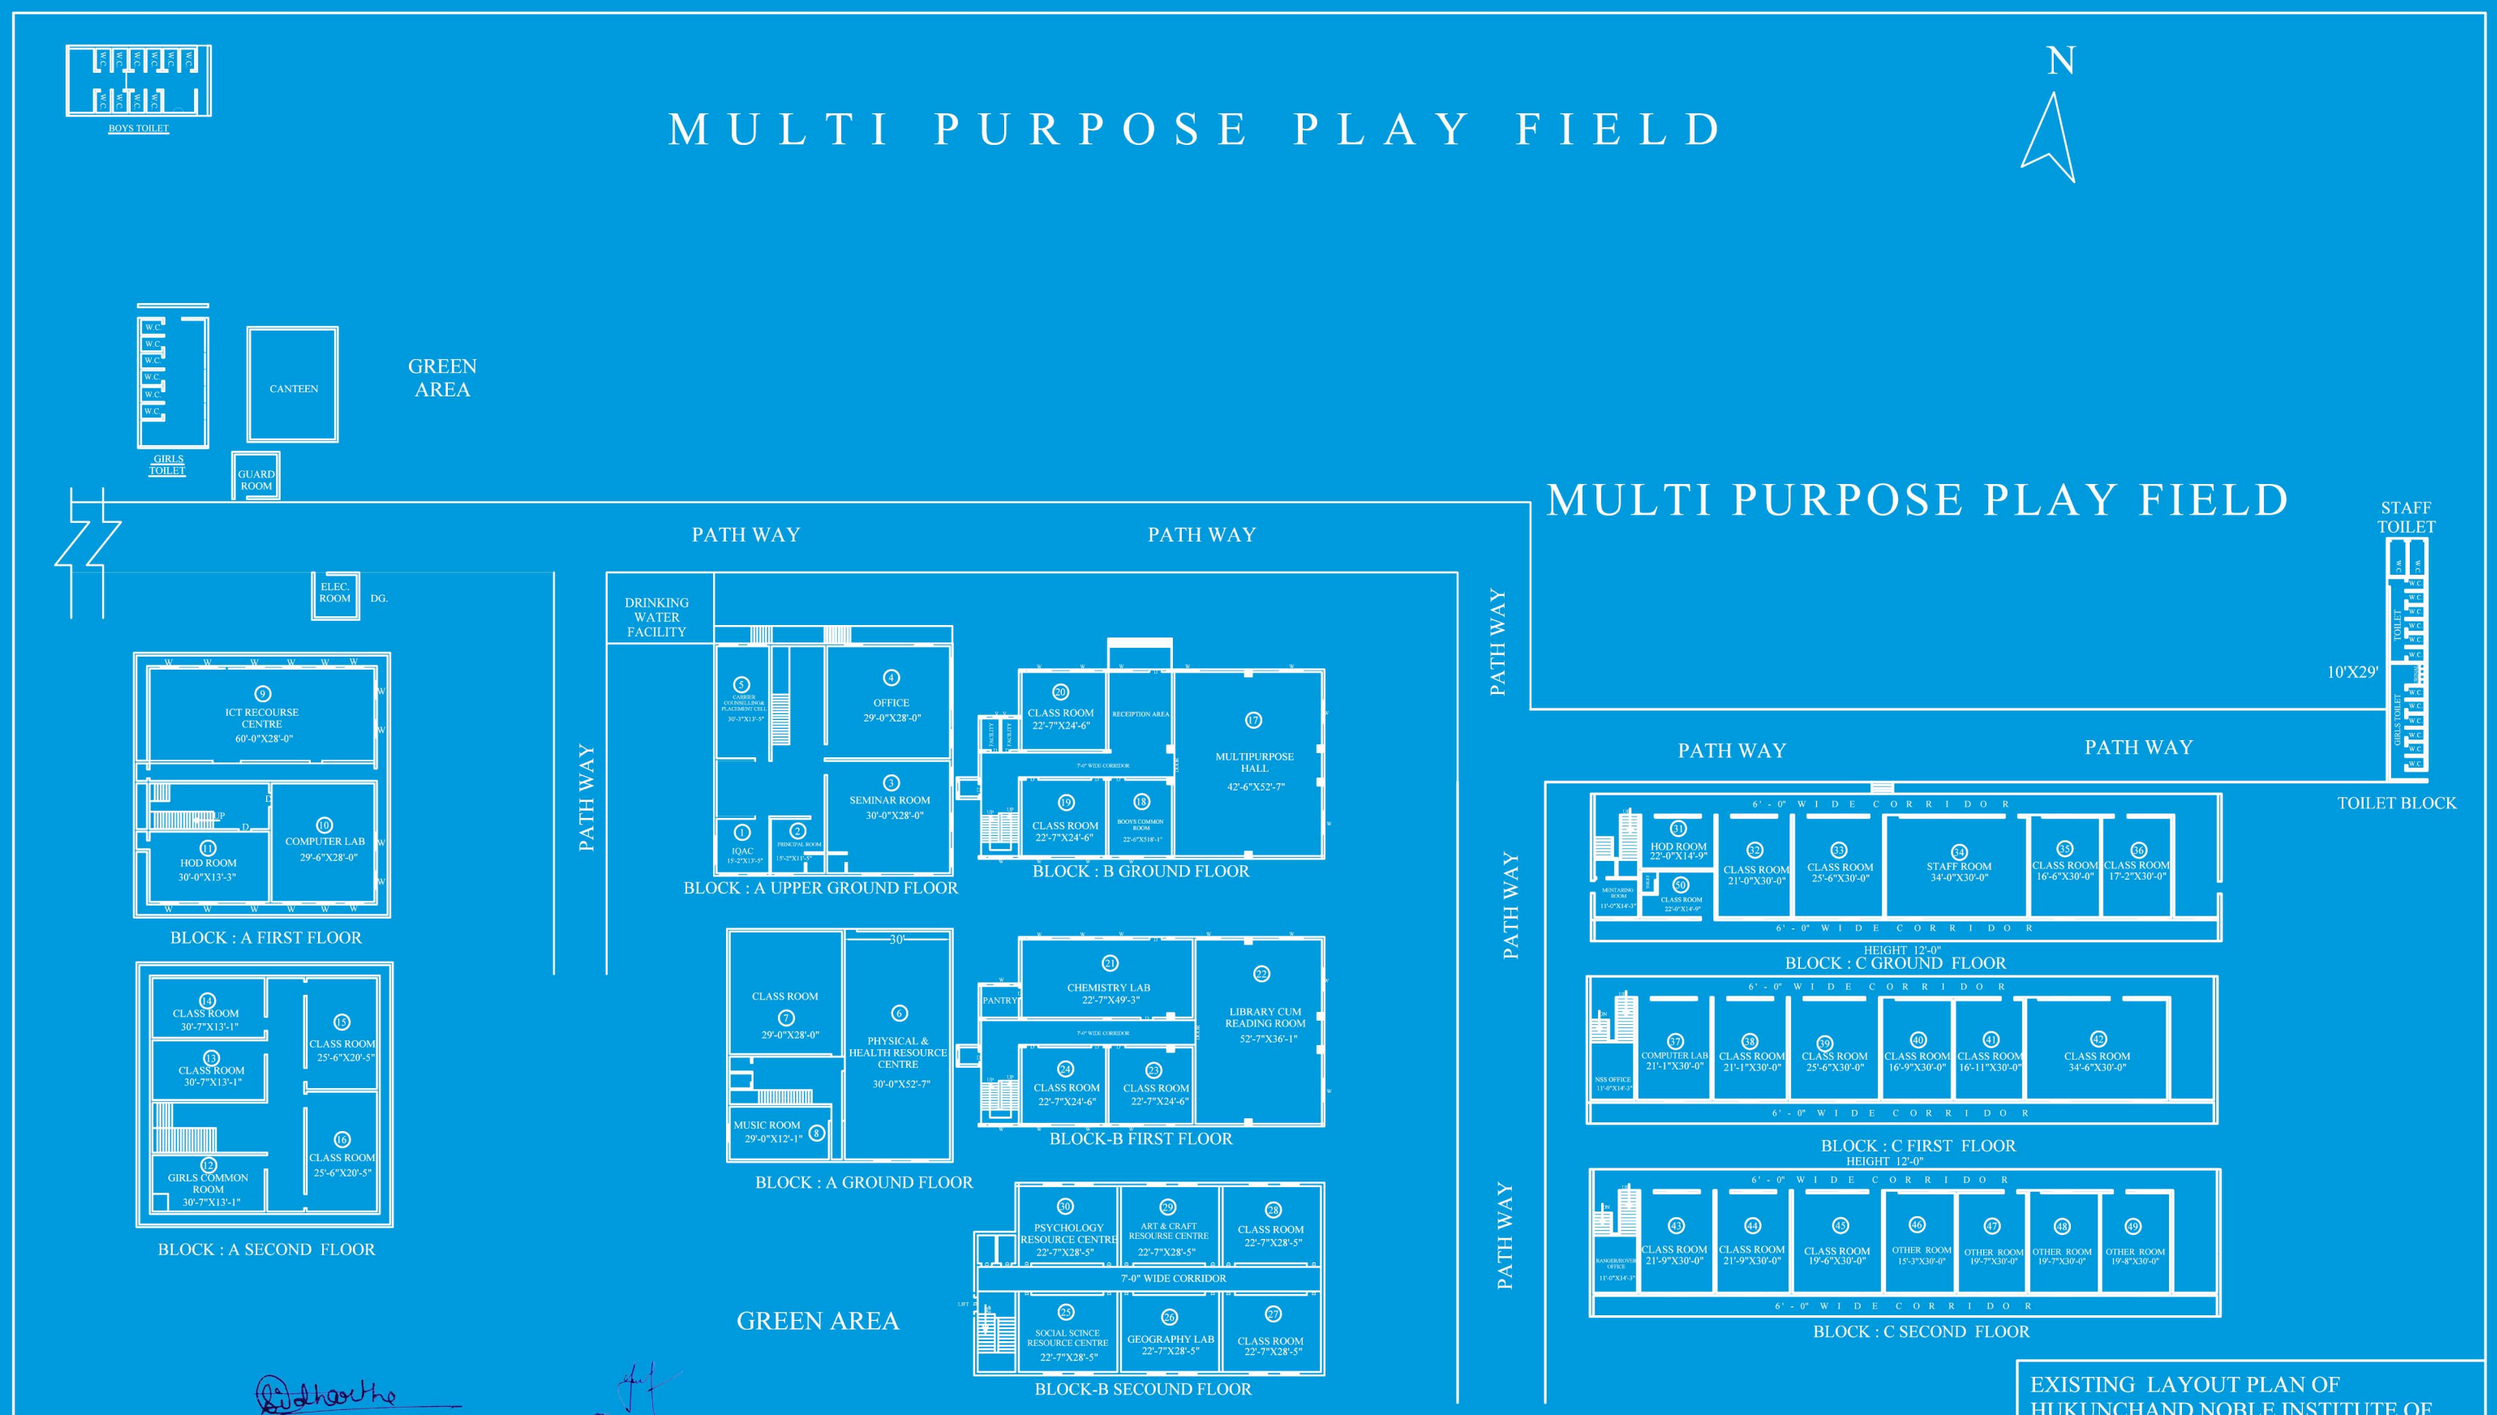

Junior Engineer
PWD Sub Division, Ajmer

सहायक अभियन्ता
लो.नि.वि. जिला उपखण्ड अजमेर

DIRECTOR
Competition Plus Institute Sansthan
Shiksha-Path, Danta,
Bir Road, Ajmer

SECRETARY
Competition Plus Institute Sansthan
Shiksha-Path, Danta,
Bir Road, Ajmer

TOTAL AREA OF LAND : 5020.00 SQ. MTR.
BUILT UP AREA : 4583.00 SQ. MTR.

EXISTING LAYOUT PLAN OF
HUKUNCHAND NOBLE INSTITUTE OF
SCIENCE AND TECHNOLOGY
RUN BY COMPETITION PLUS INSTITUTE
SANSTHAN
AT KHASRA NO. 3389/870,871
VED VIHAR,DANTA , AJMER

SCALE : 20 FEET TO AN INCH | SHEET NO. 1/5